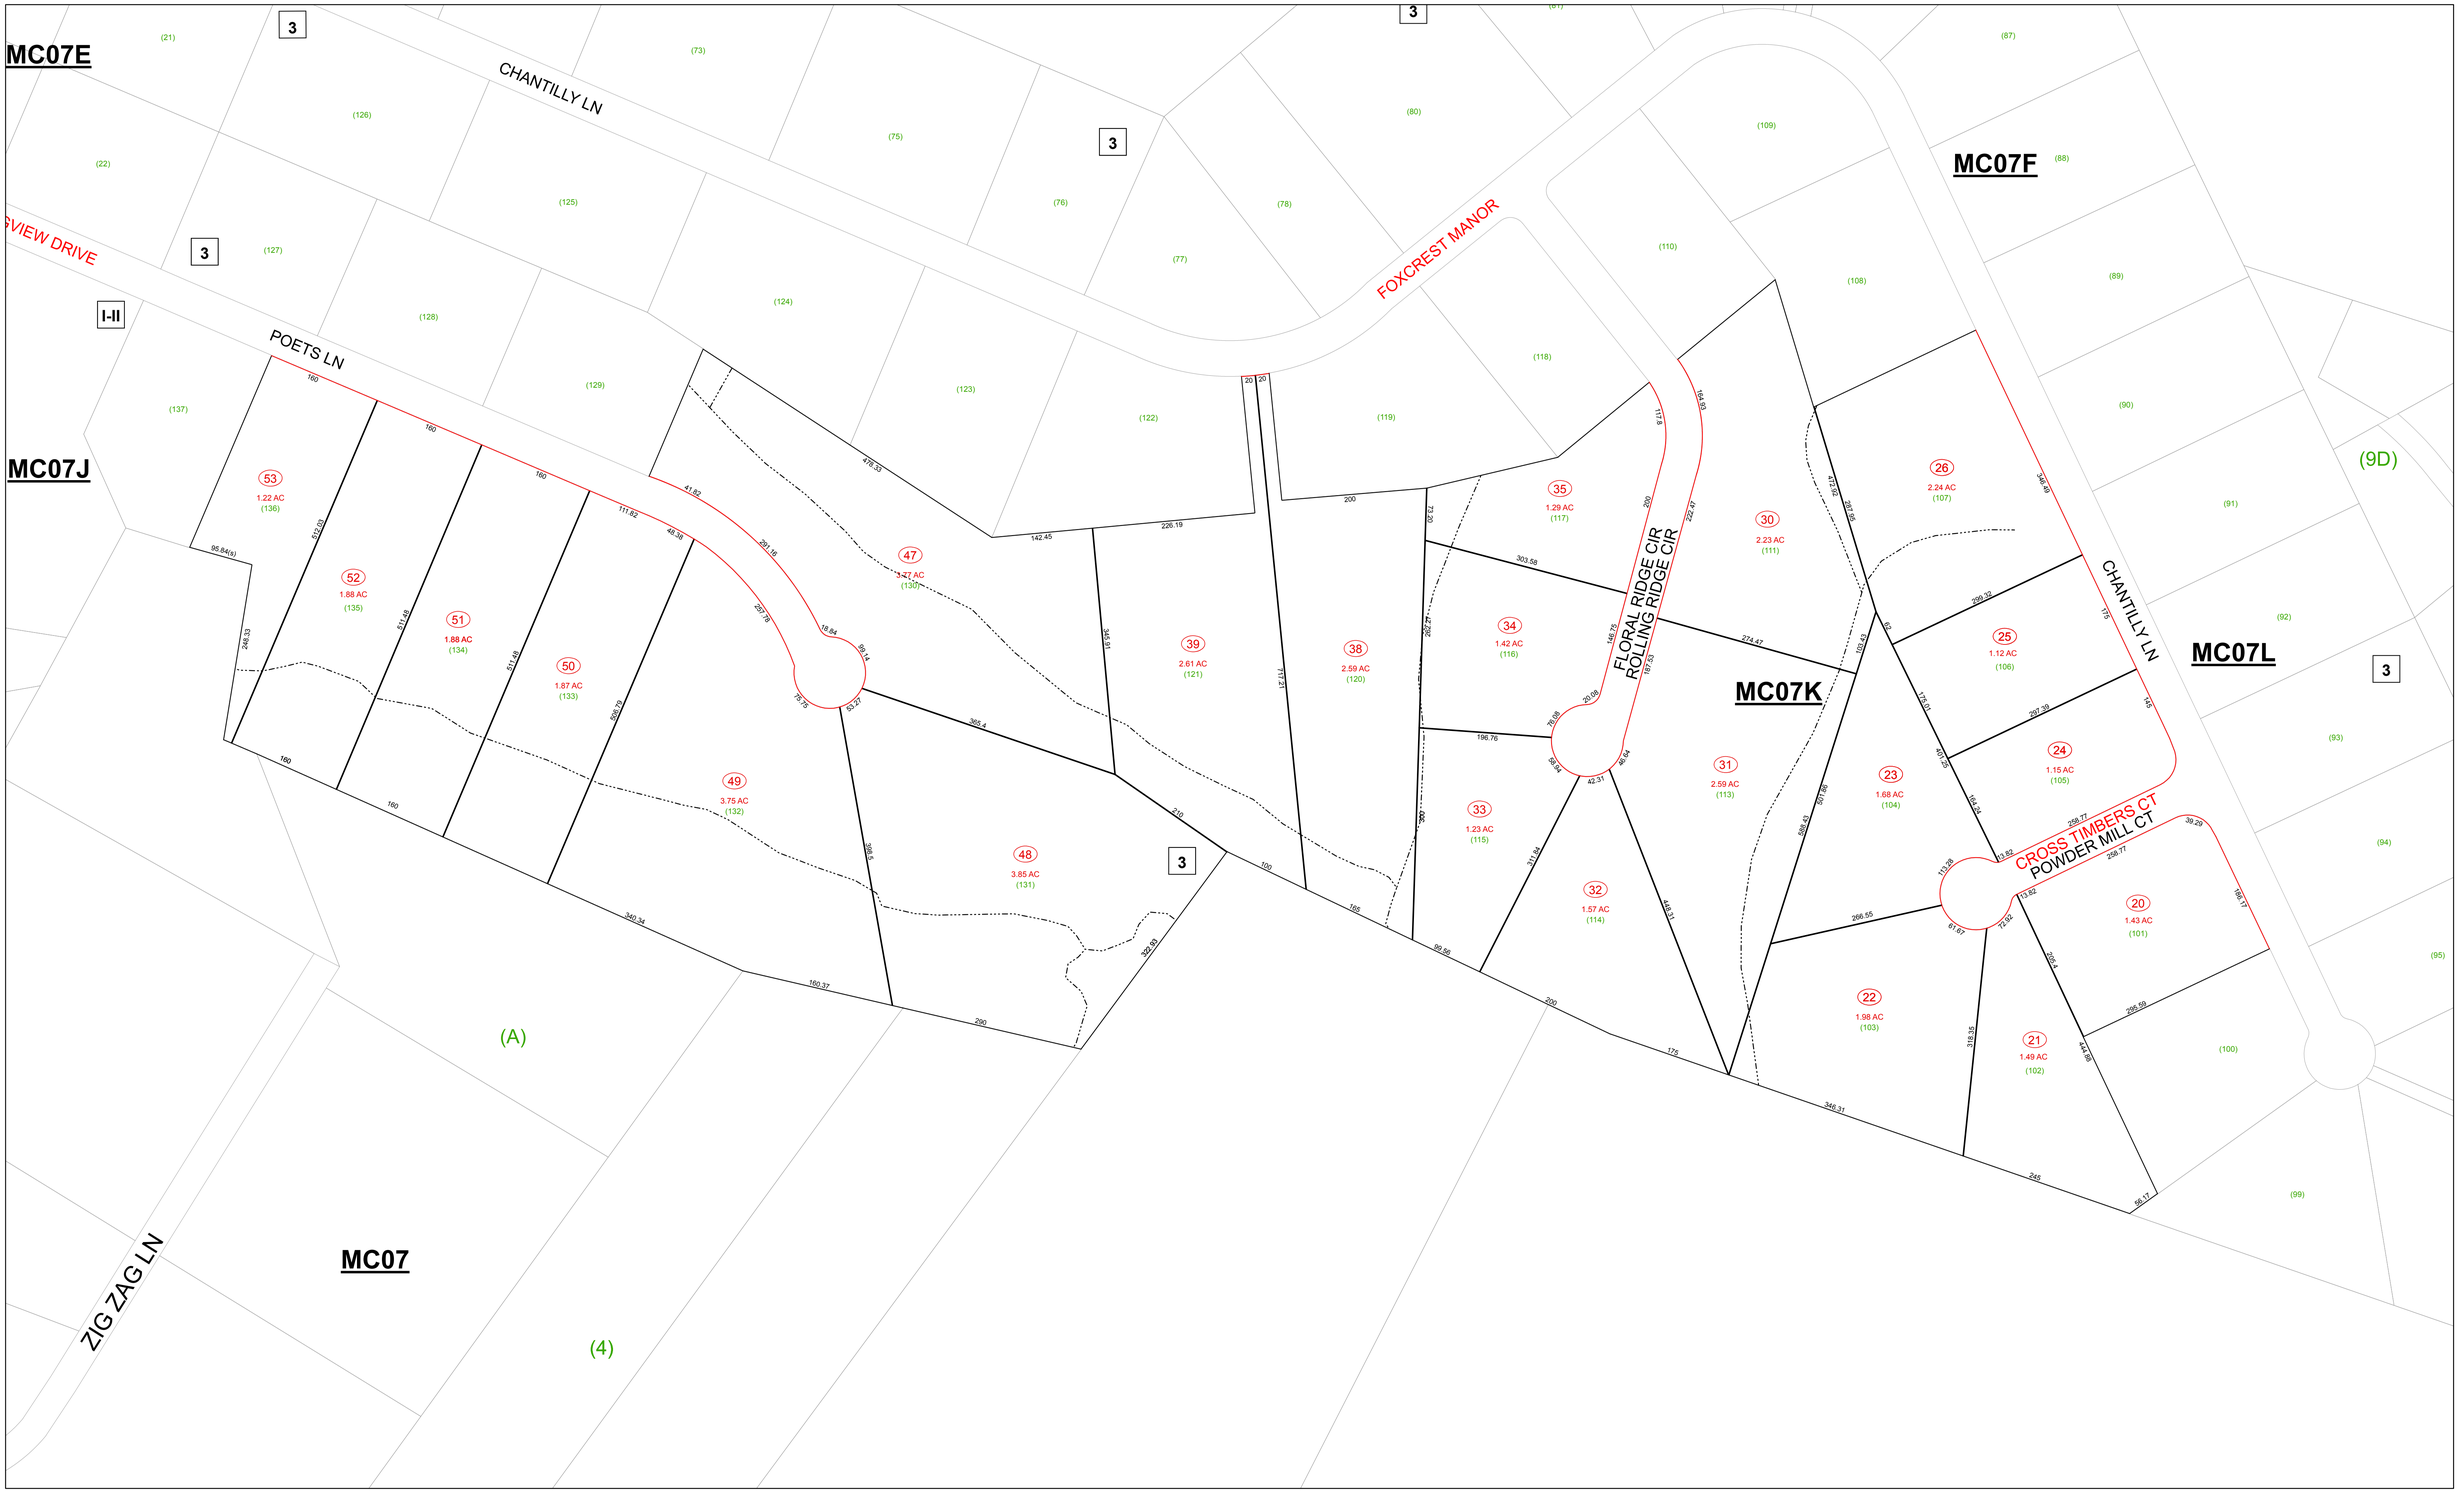

LEGEND

(15)	Lot Number	———	Property Line	▬▬	District Line
(123)	Parcel Number	- - - -	Right-of-Way	———	County Line
12	Block Number	- - - -	Original Property Line	- · - ·	Hydro
(45 / 7)	State Road Number	- - - -	Easement	———	Corporation Line

REVISION

1	Current to 1/25/2018

Print Date: 1/26/2018

DISCLAIMER

This product was developed for taxation purposes and is therefore not suitable for legal, engineering or surveying purposes. Users of this information should review or consult the primary data and information sources to ascertain the appropriate usage of the information. Tax maps and digital parcel files (GIS files) are not to be included as activities within the practice of surveying in accordance with the "Inclusions and Exclusions of Surveying Practice" cited in W.Va. Code 30-13A-10.

RESTRICTION

All tax maps created under the provisions of reappraisal legislation are the property of the Berkeley County Assessor and the reproduction, copying, distribution or sale of such tax maps or any copies thereof without written permission of the Berkeley County Assessor is prohibited by law.

KEY MAP

MC7E	MC7F	MC7
MC7J	MC07K	MC7L
MC7	MC7P	MC7R

COUNTY OF BERKELEY

STATE OF WEST VIRGINIA

Office of Assessor

For Tax Purposes Only

MC07K

Date, Aerial Photography:_____

Photo No :_____

Map Tax Year: 2018

Scale :_____ 1" = 100'

N